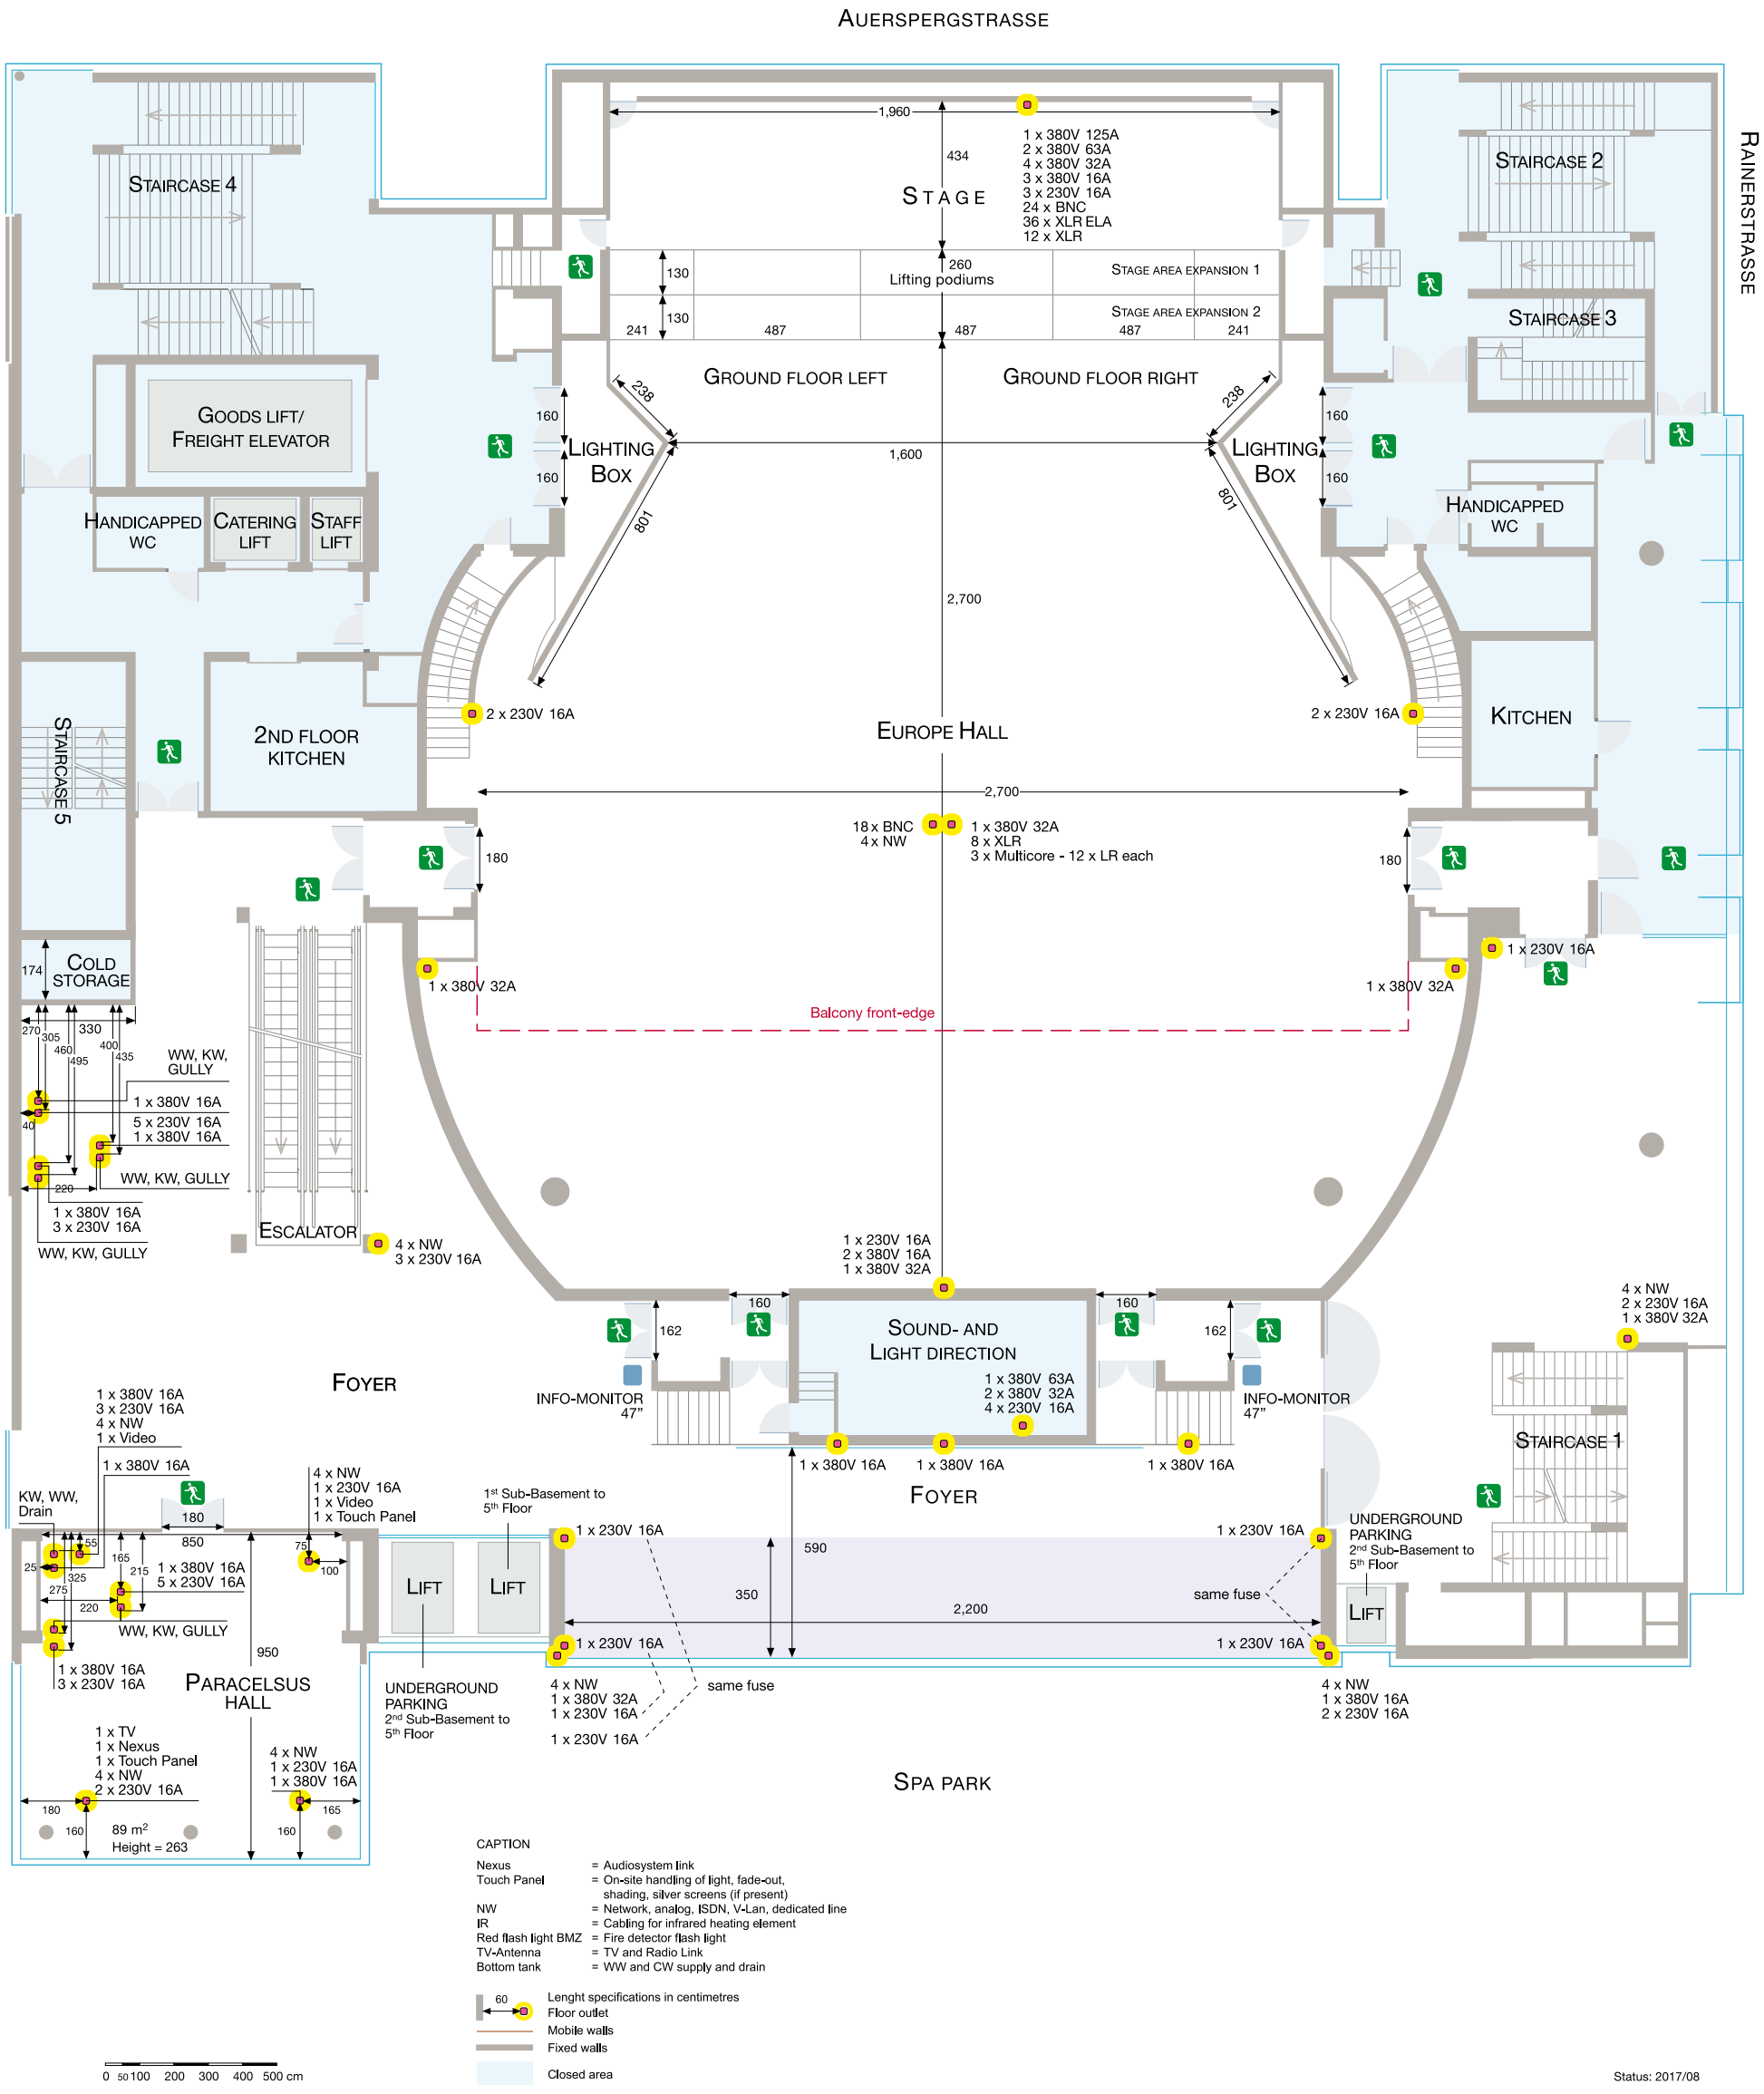Second Floor / Europe Hall / Electrical plan