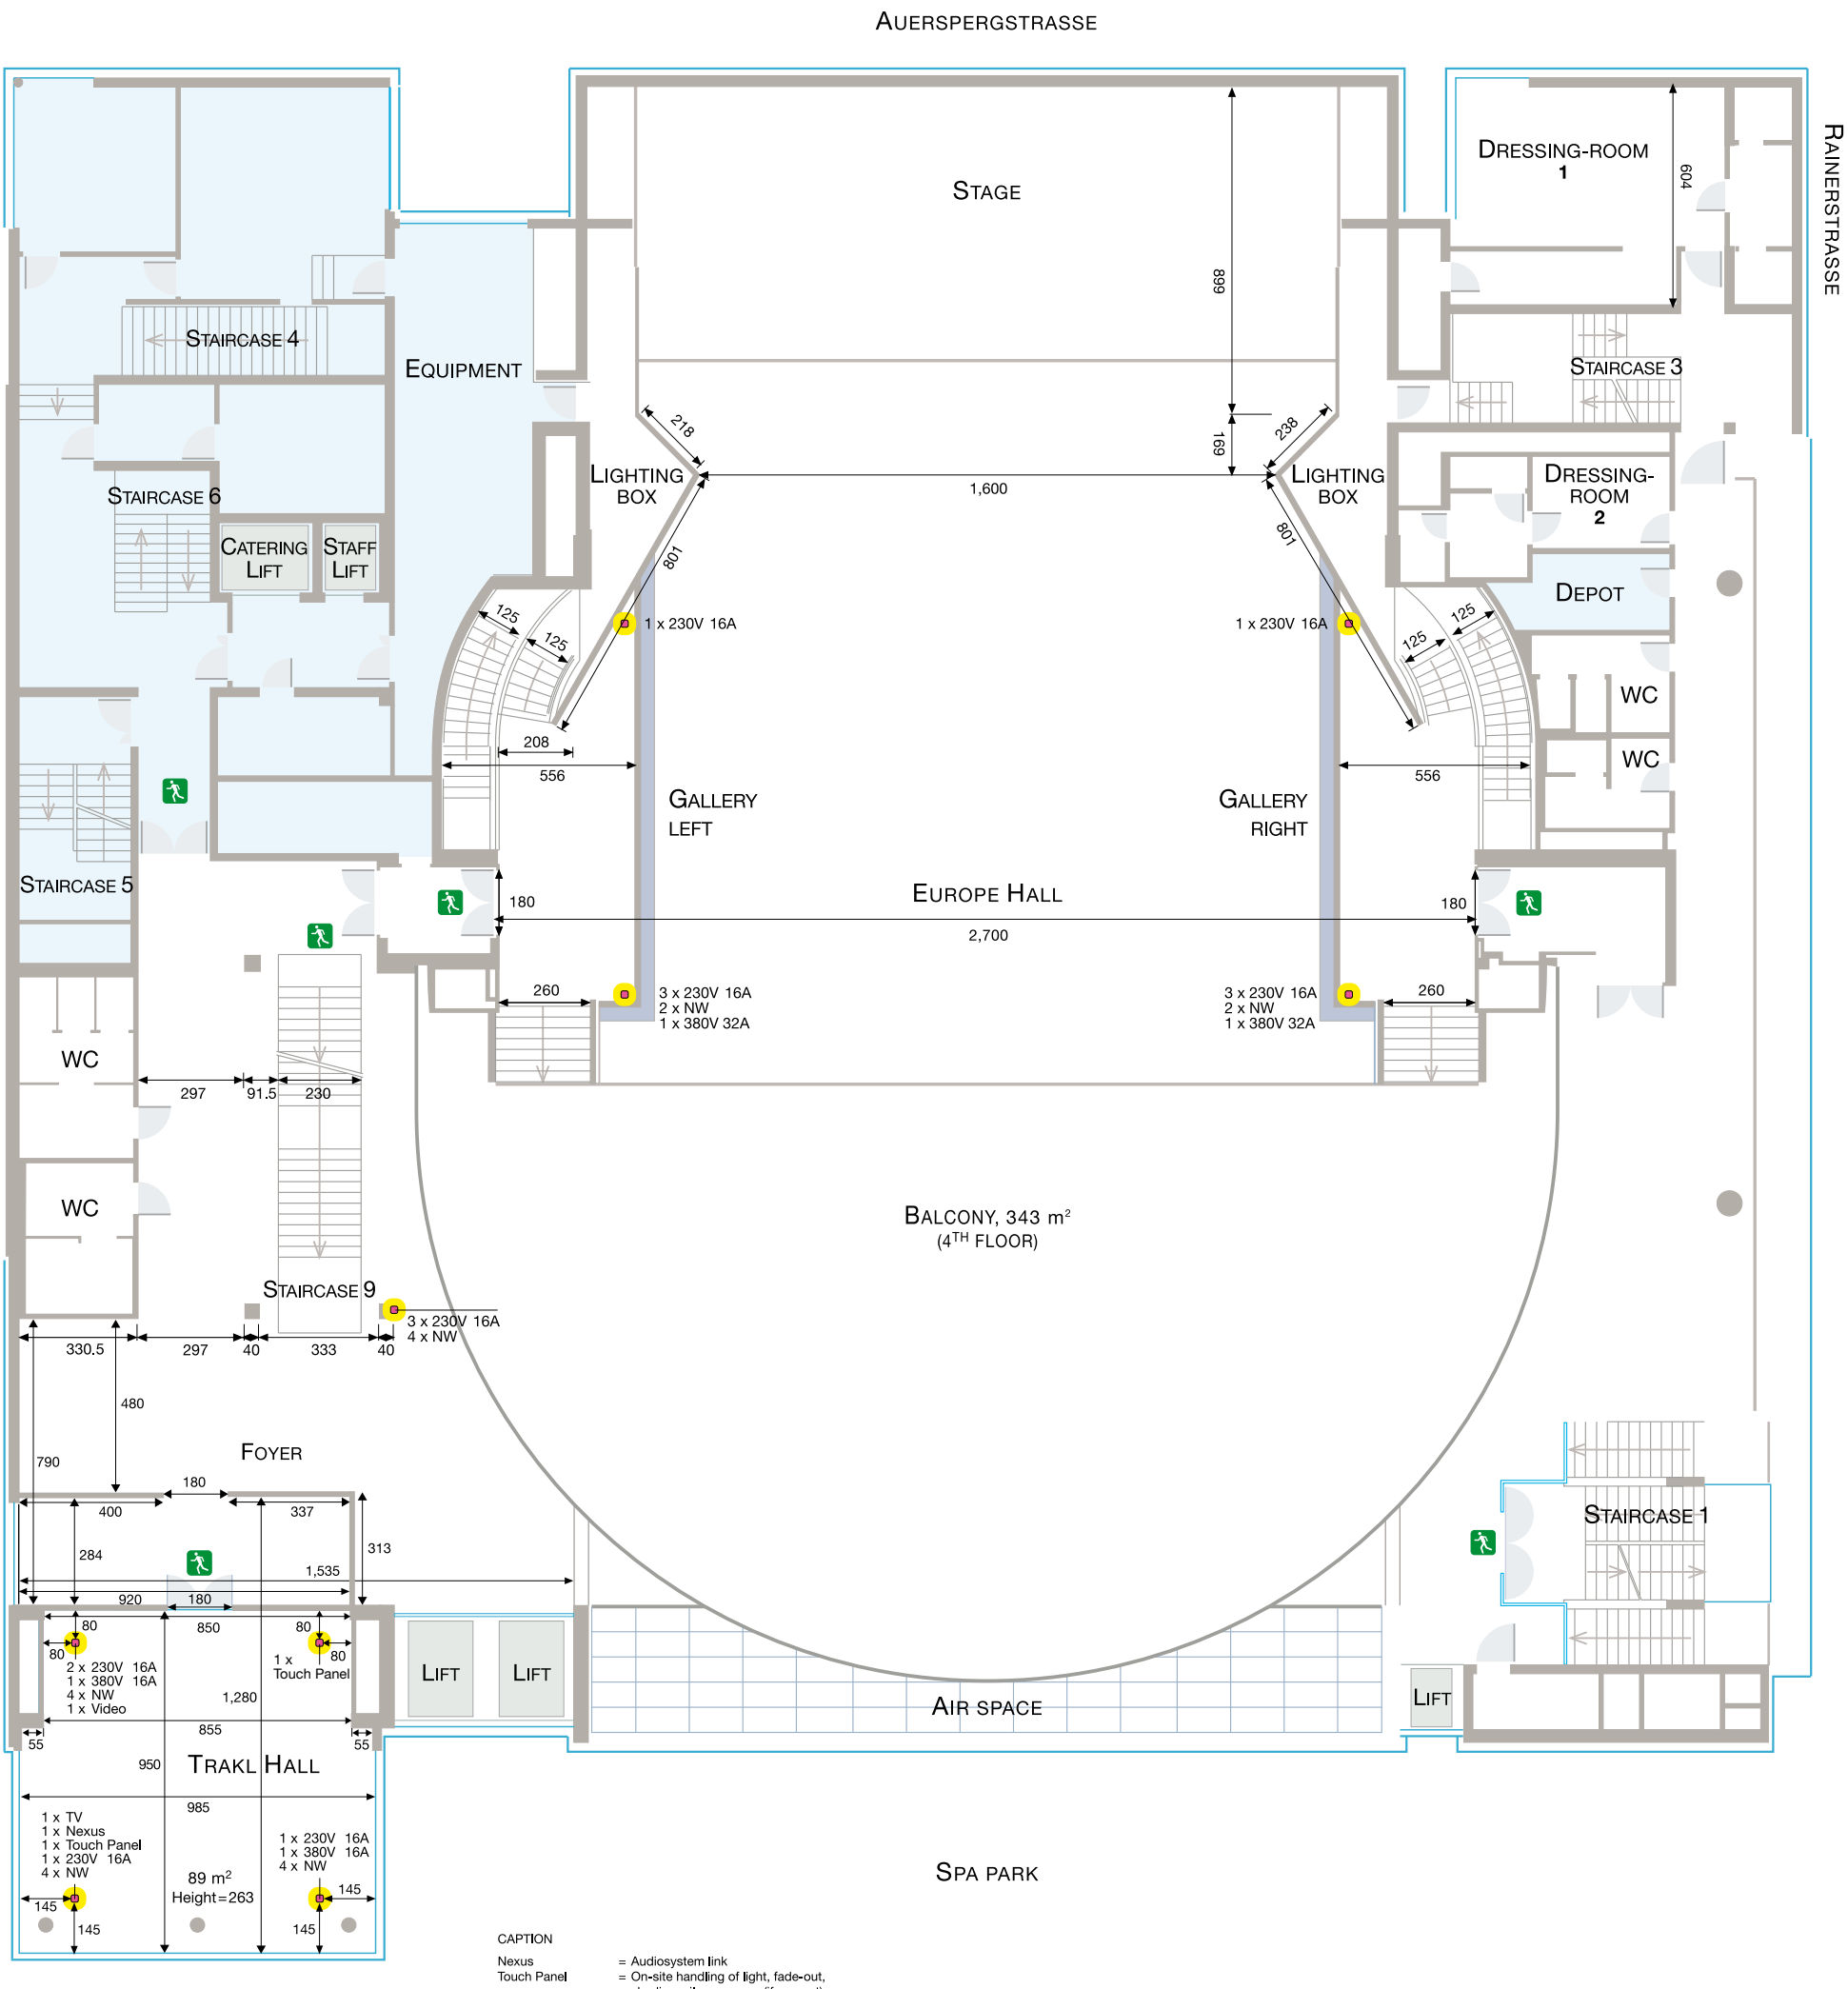

CAPTION

Nexus	= Audiosystem link
Touch Panel	= On-site handling of light, fade-out, shading, silver screens (if present)
NW	= Network, analog, ISDN, V-Lan, dedicated line
IR	= Cabling for infrared heating element
Red flash light BMZ	= Fire detector flash light
TV-Antenna	= TV and Radio Link
Bottom tank	= WW and CW supply and drain

60 Lenght specifications in centimetres
Floor outlet
Mobile walls
Fixed walls
Closed area

Status: 2017/08